




FIELDHOUSE



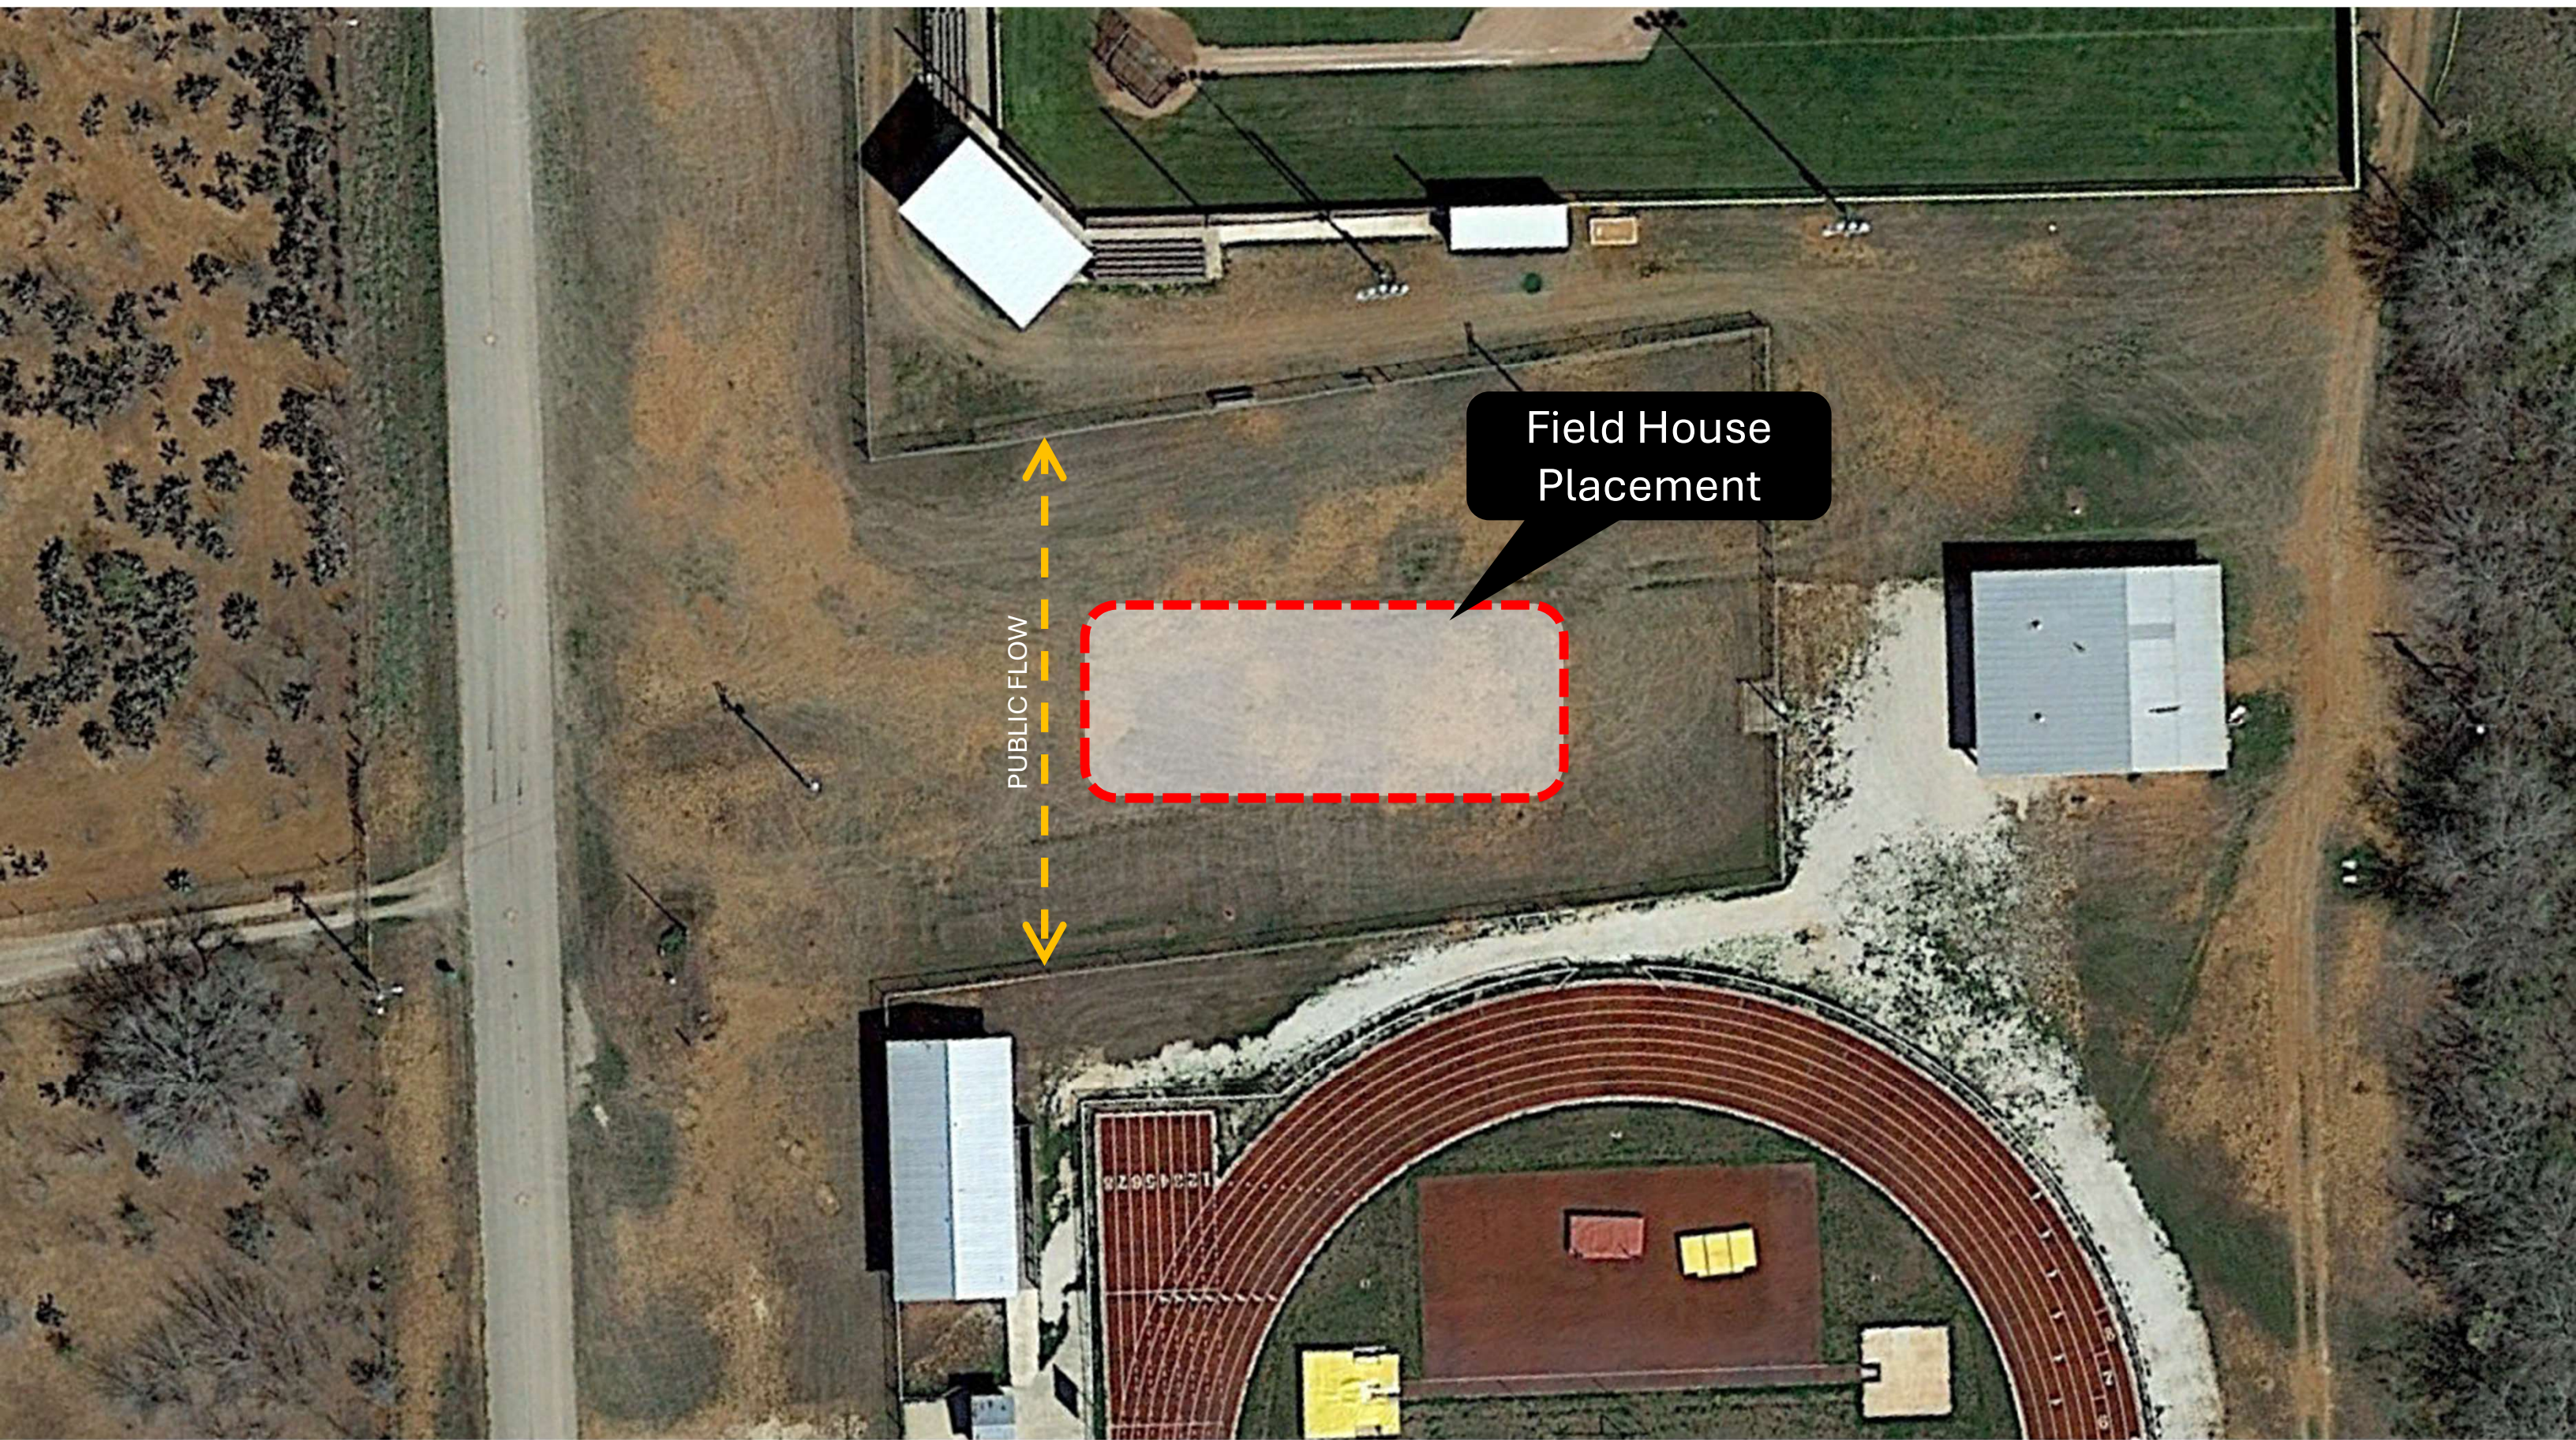

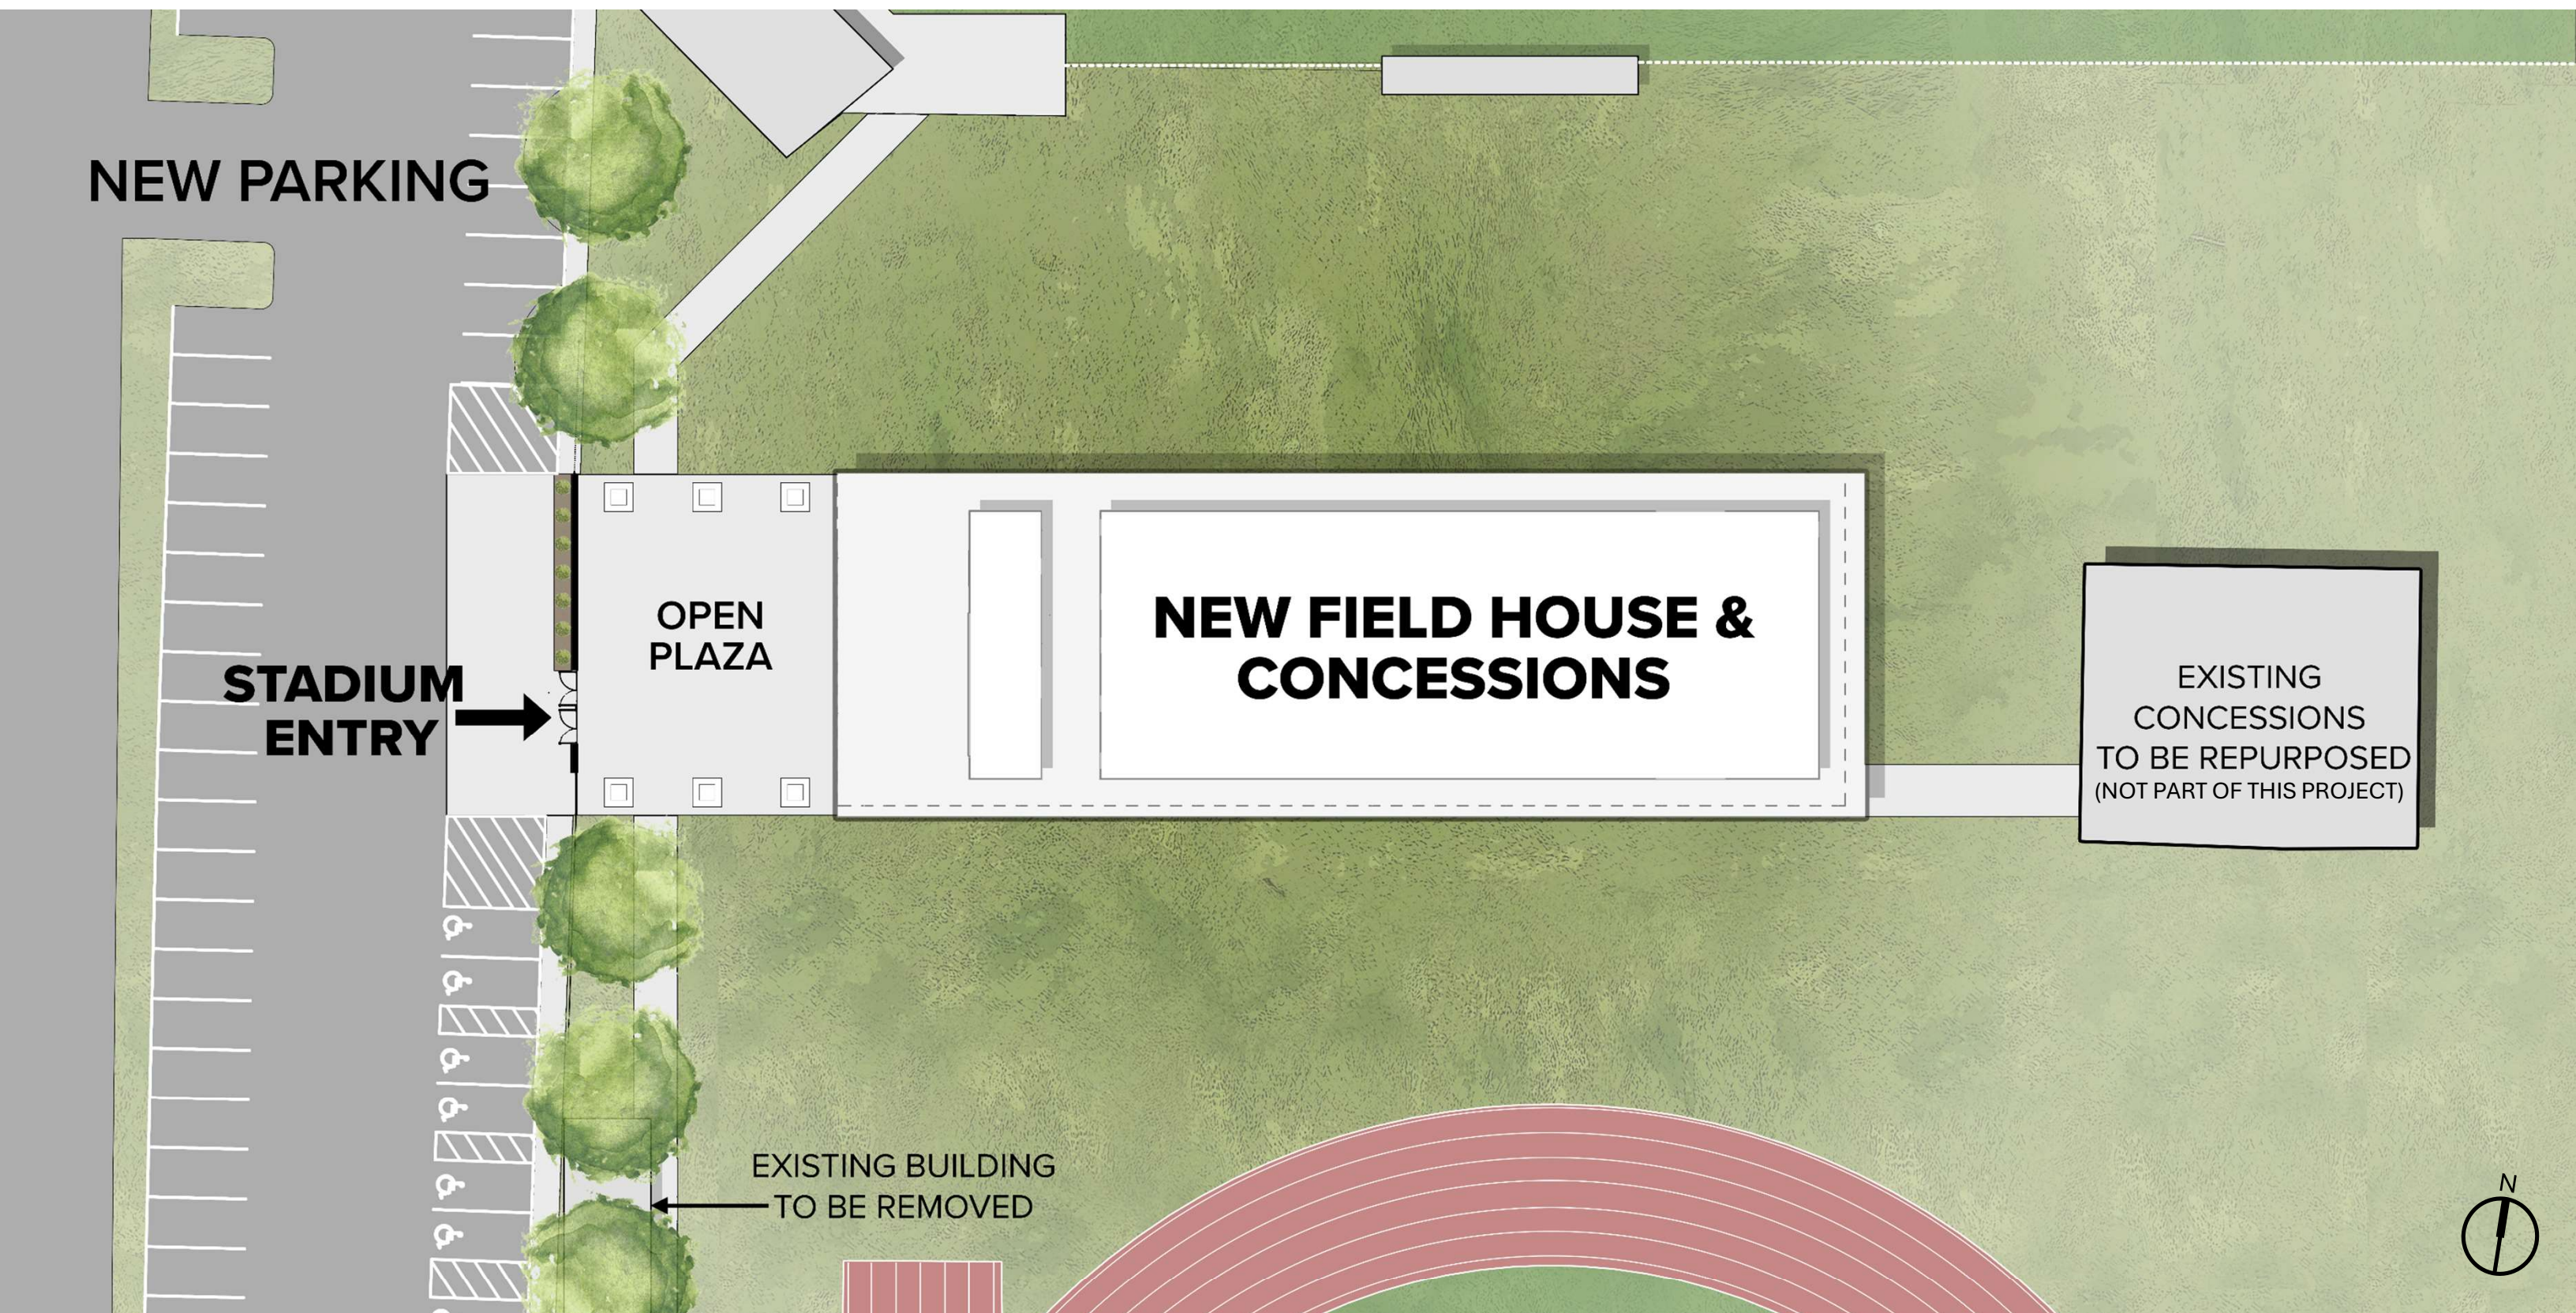


FIELDHOUSE - SITE PLAN

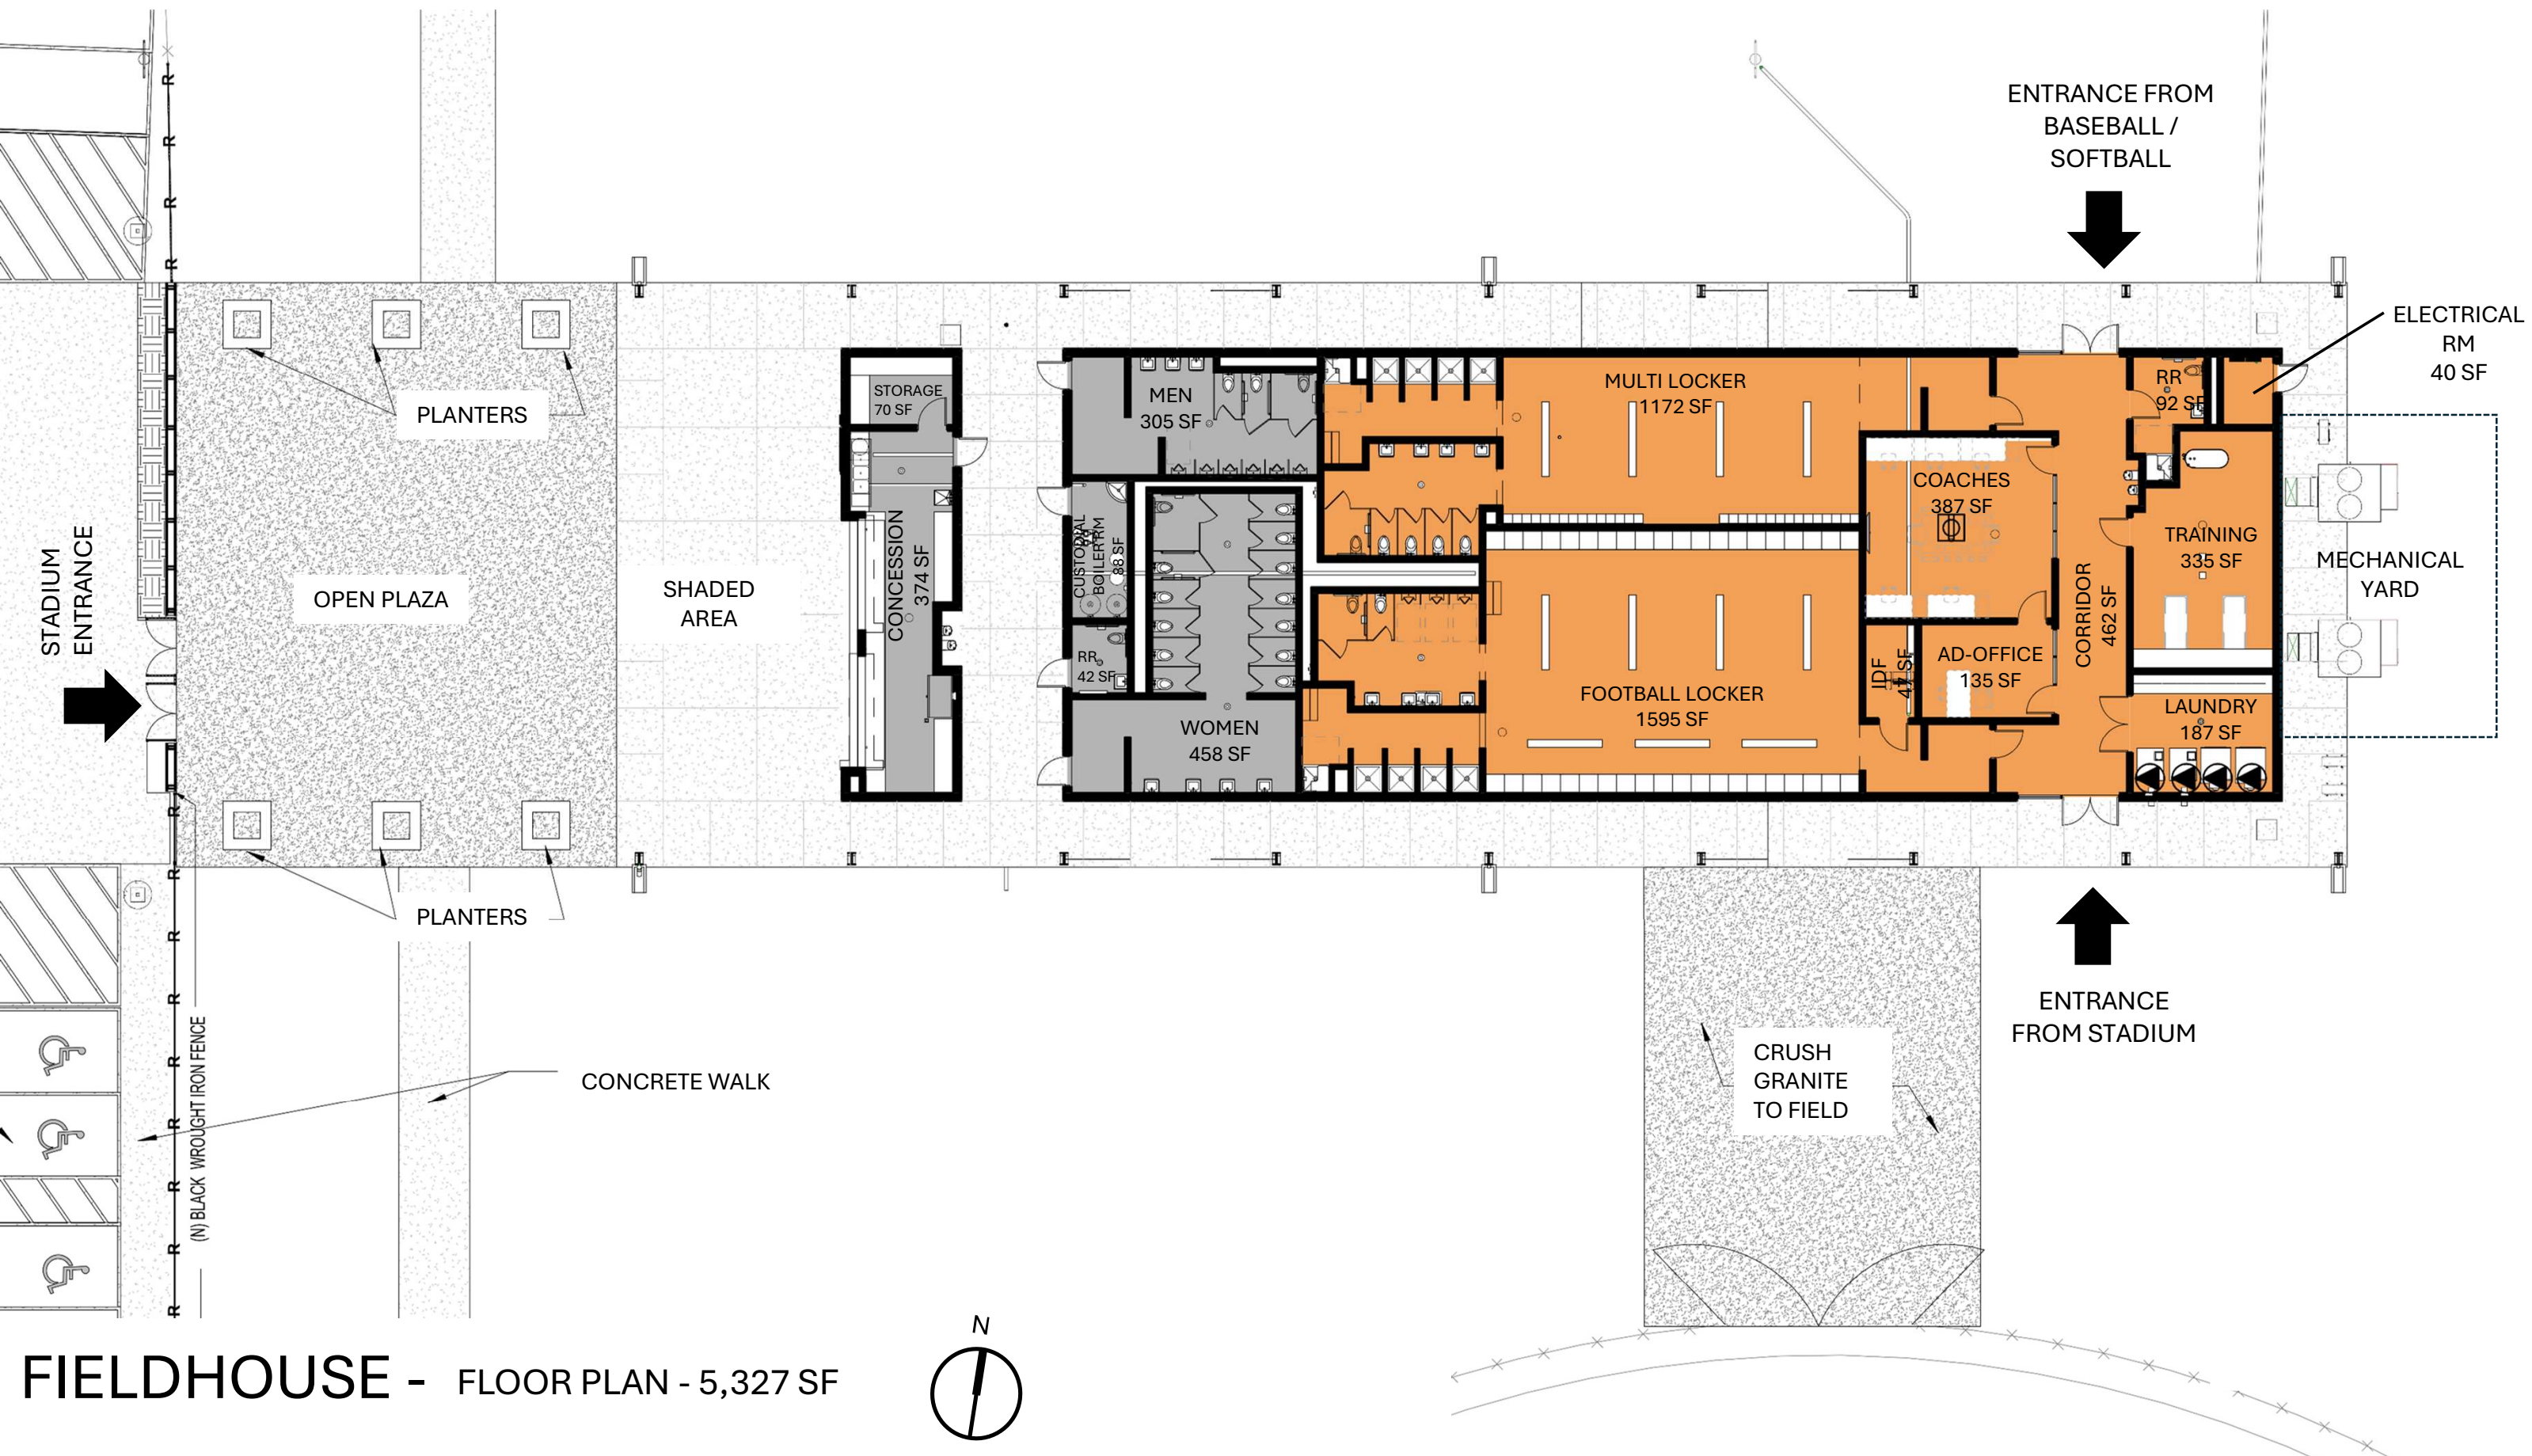


FIELDHOUSE - FLOOR PLAN - 5,327 SF

Elevations

FIELDHOUSE

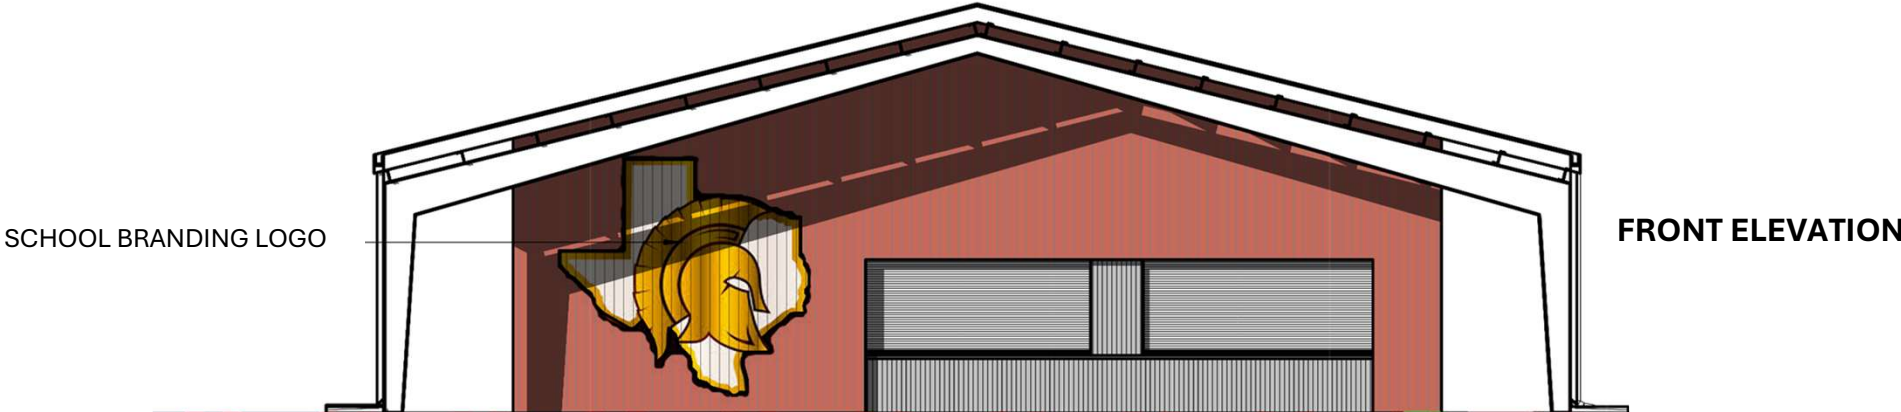

WEST ELEVATION – FIELDHOUSE

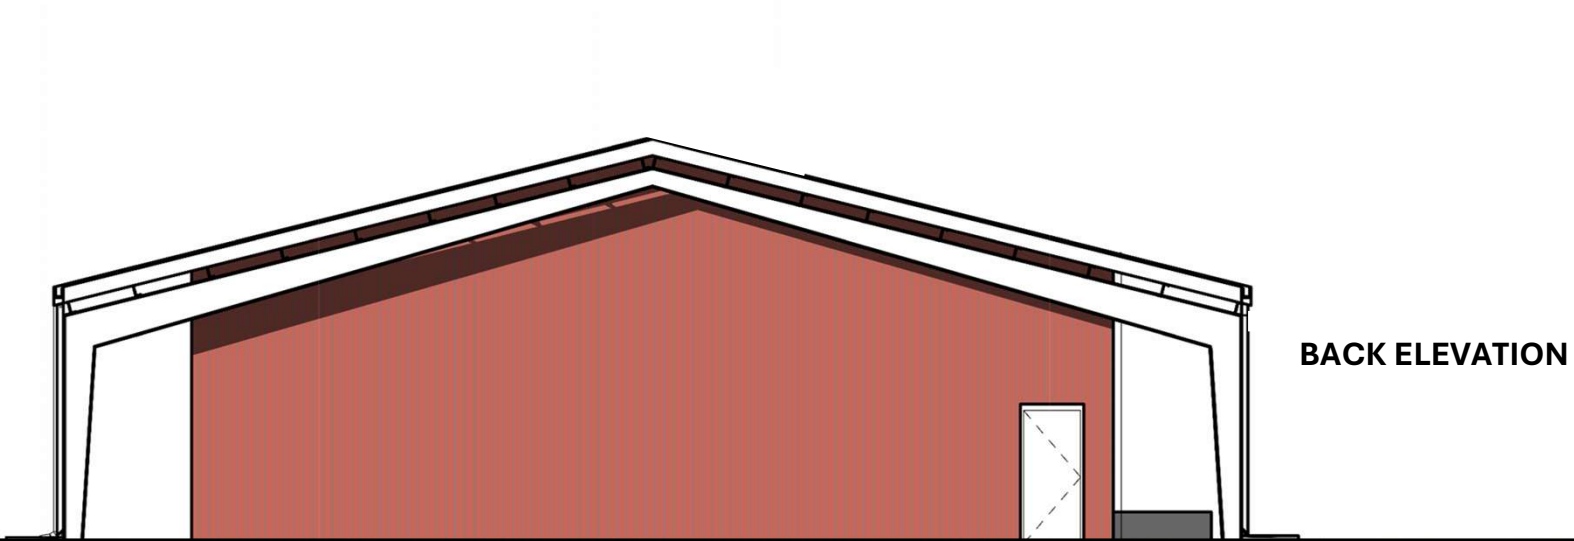

EAST ELEVATION – FIELDHOUSE